9°47'19"E

MAGNETIC

TRUE

GRAPHIC SCALE

0 100 200 400

(IN FEET)

DATE: DECEMBER/2013
ANNUAL RATE OF CHANGE: 7.9' W.
SOURCE: U.S. NGDC

PROFILE
HORIZ: 1" = 200'
VERT: 1" = 20'

NOTES:

1. EXISTING AND FUTURE CONDITIONS SHOWN AS (E)(F)

SOURCE:

1. THE SITE PLAN AND LINE WORK BASED ON PLANIMETRIC DRAWING COMPILED BY WOOLPERT IN 2013.
2. OBSTRUCTION SURVEY DATA COMPLETED BY WOOLPERT IN 2013.
3. ALL HORIZONTAL COORDINATES – NAD83/2011
   ALL VERTICAL COORDINATES – NAVD88

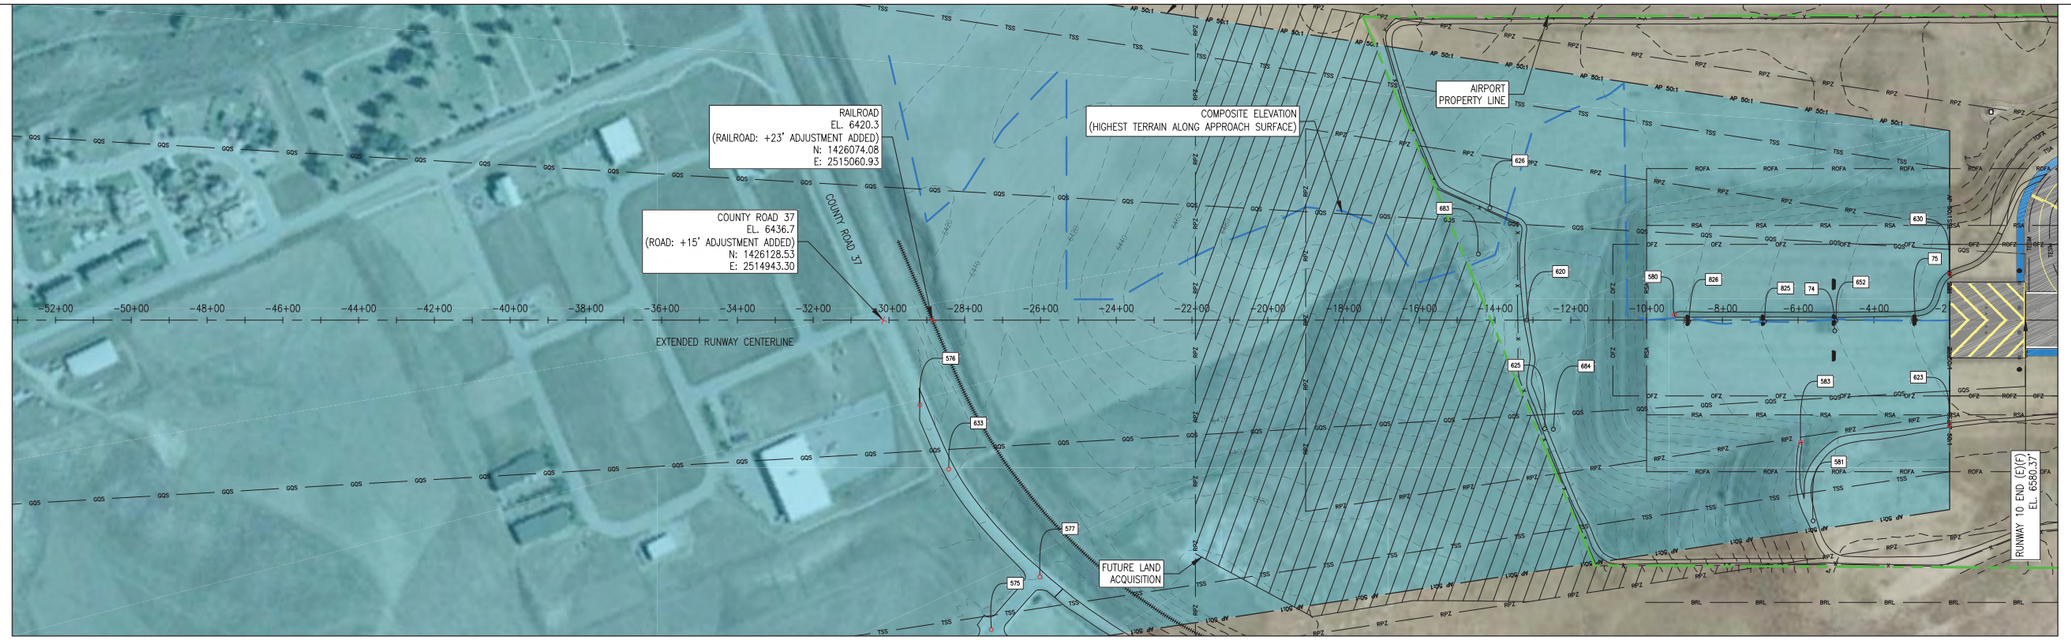

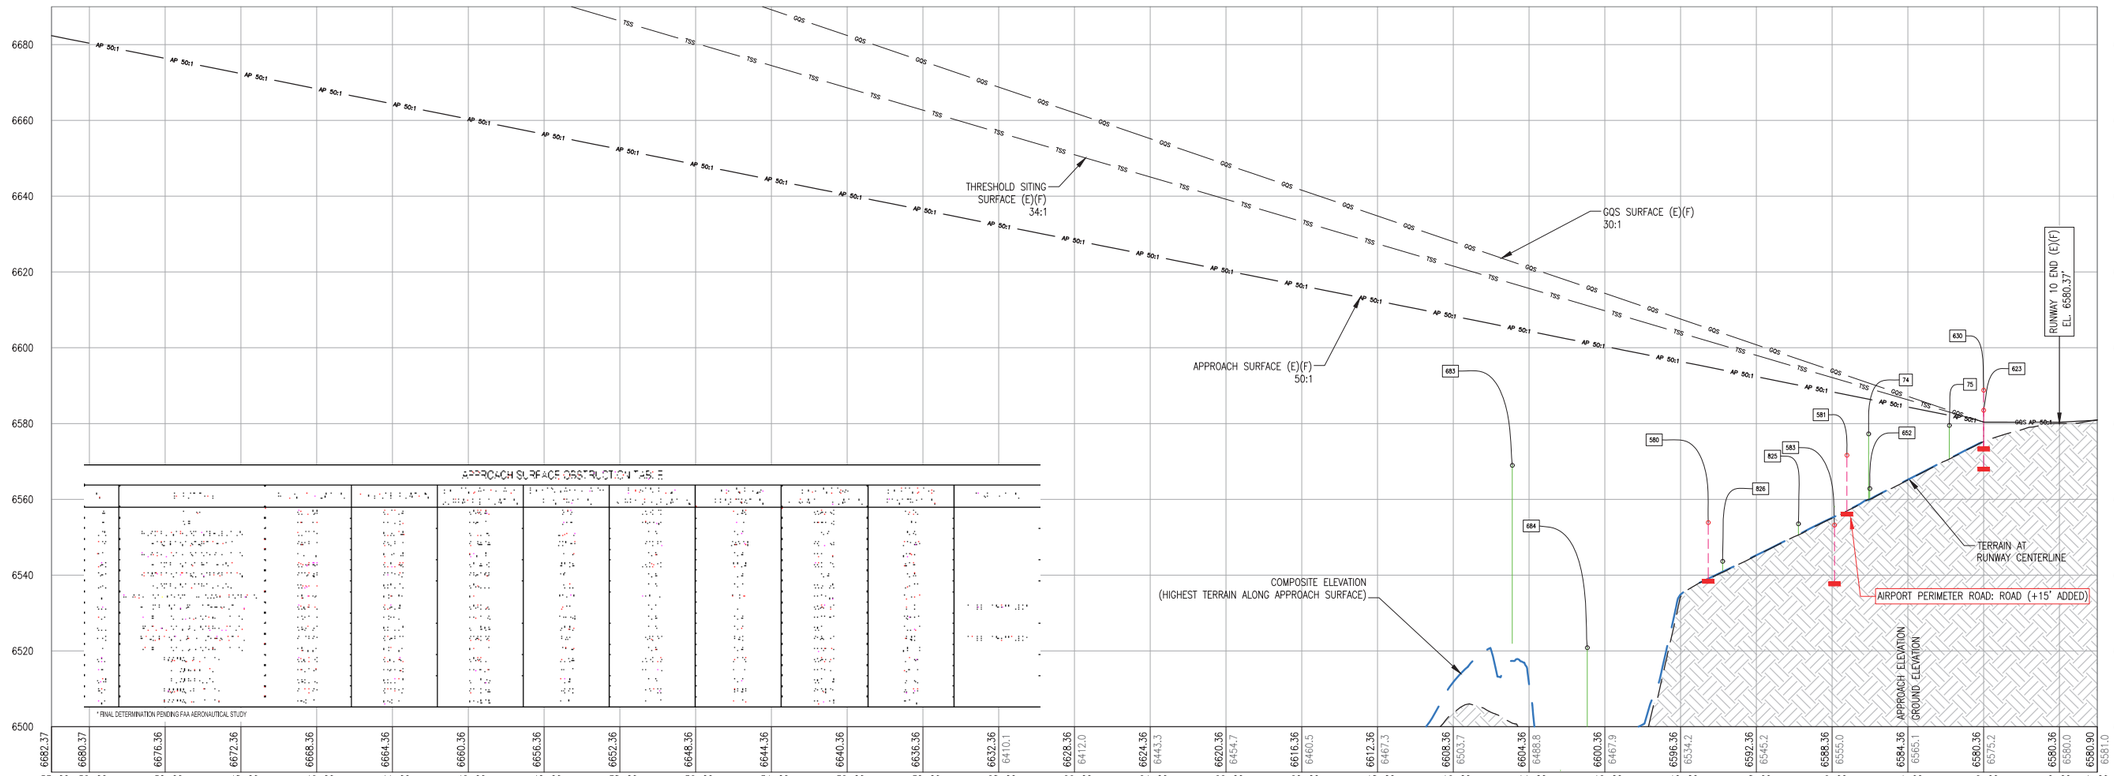

DES: B.L.R.	ISSUE RECORD		
DR: B.L.R.	NO.	BY	DATE	DESCRIPTION
CH: S.E.S.	1	S.V.B.	3/7/2017	FINAL
APP: D.F.N.				

THE PREPARATION OF THIS DOCUMENT MAY HAVE BEEN SUPPORTED, IN PART, THROUGH THE AIRPORT IMPROVEMENT PROGRAM FINANCIAL ASSISTANCE FROM THE FEDERAL AVIATION ADMINISTRATION AS PROVIDED UNDER TITLE 49 U.S.C., SECTION 47104. THE CONTENTS DO NOT NECESSARILY REFLECT THE OFFICIAL VIEWS OR POLICY OF THE FAA. ACCEPTANCE OF THIS AIRPORT LAYOUT PLAN BY THE FAA DOES NOT IN ANY WAY CONSTITUTE A COMMITMENT ON THE PART OF THE UNITED STATES TO PARTICIPATE IN ANY DEVELOPMENT DEPICTED THEREIN NOR DOES IT INDICATE THAT THE PROPOSED DEVELOPMENT IS ENVIRONMENTALLY ACCEPTABLE OR WOULD HAVE JUSTIFICATION IN ACCORDANCE WITH APPROPRIATE PUBLIC LAWS.

JVIATION®

YAMPA VALLEY REGIONAL AIRPORT
STEAMBOAT SPRINGS • HAYDEN • CRAIG

AIRPORT LAYOUT PLAN

INNER APPROACH SURFACE DRAWING RUNWAY 10

SHEET NO. 11 of 16

CDAG GRANT NO.	JVIATION PROJ. NO.	DATE:
2013-HDN-01	2012.HDN.02	MARCH, 2017

L:\Projects\HDN\CAD\ALP\2014\PLANS\
11-12-HDN-ALP-AGS3.dwg
Mar 08, 2017 - 9:21am
robert.bell

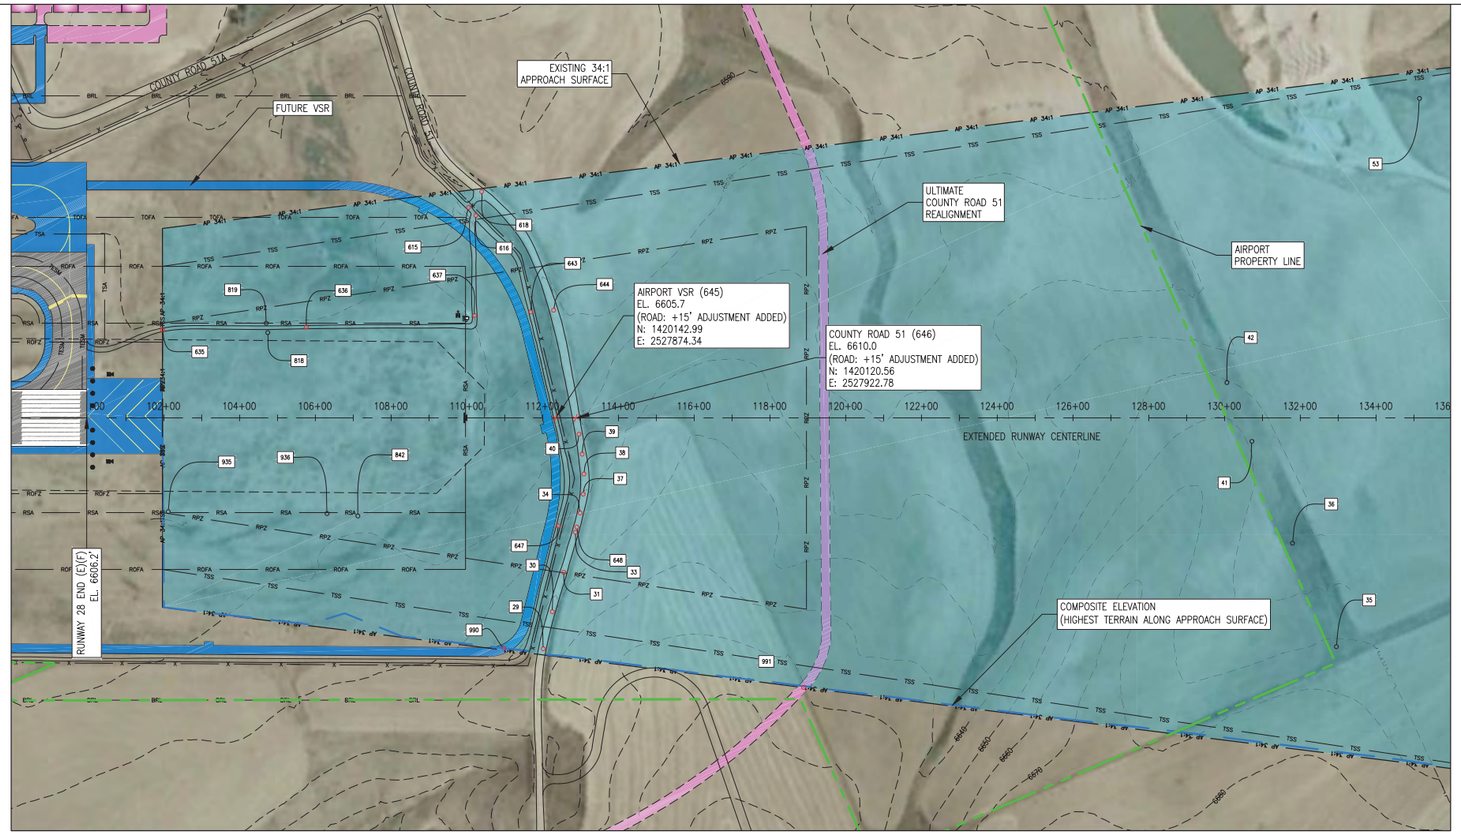

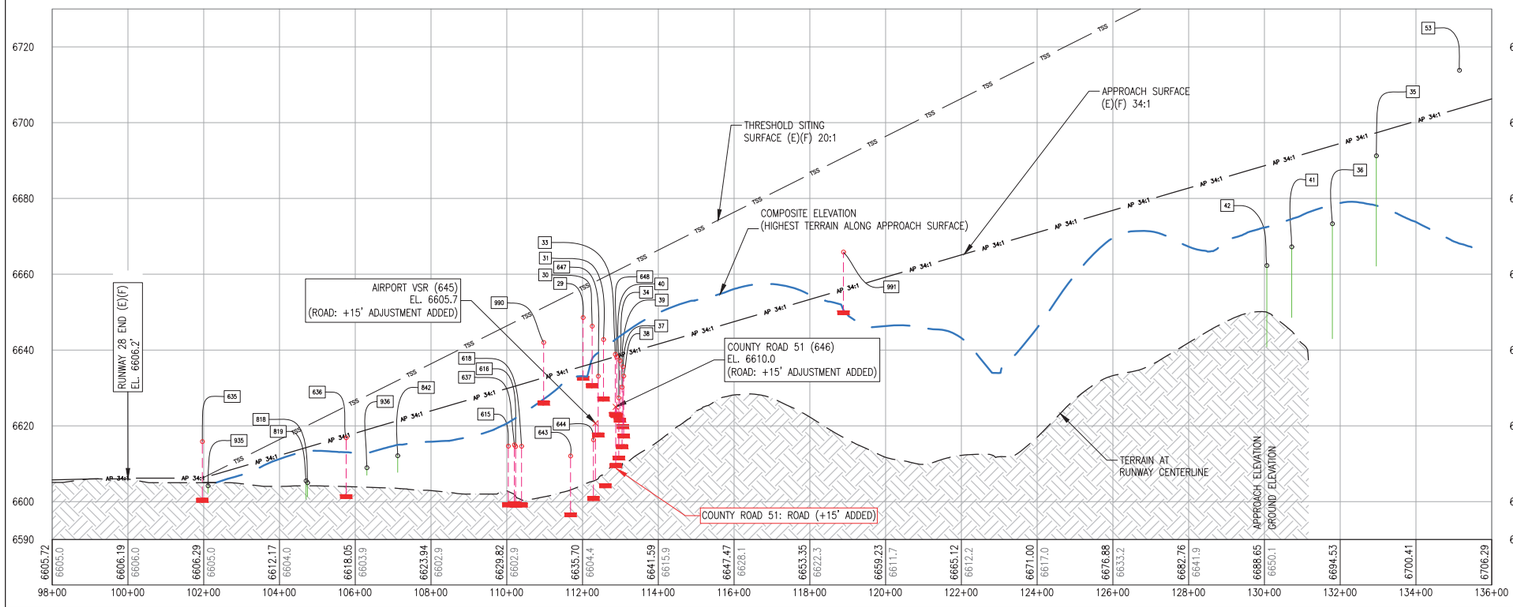

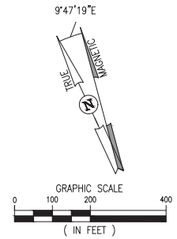

DATE: DECEMBER/2013
ANNUAL RATE OF CHANGE: 7.9' W.
SOURCE: U.S. NGDC

PROFILE
HORIZ: 1" = 200'
VERT: 1" = 20'

NOTES:

1. EXISTING AND FUTURE CONDITIONS SHOWN AS (E)(F)

SOURCE:

1. THE SITE PLAN AND LINE WORK BASED ON PLANIMETRIC DRAWING COMPILED BY WOOLPERT IN 2013.
2. OBSTRUCTION SURVEY DATA COMPLETED BY WOOLPERT IN 2013.
3. ALL HORIZONTAL COORDINATES – NAD83/2011
   ALL VERTICAL COORDINATES – NAVD88

APPROACH SURFACE OBSTRUCTION TABLE

*FINAL DETERMINATION PENDING FAA AERONAUTICAL STUDY

E:\Projects\HDN\CAD\ALP\2014\PLANS\
11-12-16DN-ALP-34SD.dwg
Nov 12, 2016 - 9:20am
robert.bell

JVIATION®

YAMPA VALLEY REGIONAL AIRPORT
STEAMBOAT SPRINGS • HAYDEN • CRAIG

DES: B.L.R.
DR: B.L.R.
CH: S.E.S.
APP: D.F.N.

ISSUE RECORD

NO.	BY	DATE	DESCRIPTION
1	S.V.B.	3/7/2017	FINAL

THE PREPARATION OF THIS DOCUMENT MAY HAVE BEEN SUPPORTED, IN PART, THROUGH THE AIRPORT IMPROVEMENT PROGRAM FINANCIAL ASSISTANCE FROM THE FEDERAL AVIATION ADMINISTRATION AS PROVIDED UNDER TITLE 49 U.S.C., SECTION 47104. THE CONTENTS DO NOT NECESSARILY REFLECT THE OFFICIAL VIEWS OR POLICY OF THE FAA. ACCEPTANCE OF THIS AIRPORT LAYOUT PLAN BY THE FAA DOES NOT IN ANY WAY CONSTITUTE A COMMITMENT ON THE PART OF THE UNITED STATES TO PARTICIPATE IN ANY DEVELOPMENT DEPICTED THEREIN NOR DOES IT INDICATE THAT THE PROPOSED DEVELOPMENT IS ENVIRONMENTALLY ACCEPTABLE OR WOULD HAVE JUSTIFICATION IN ACCORDANCE WITH APPROPRIATE PUBLIC LAWS.

AIRPORT
LAYOUT PLAN

INNER APPROACH SURFACE DRAWING
RUNWAY 28

CDAG GRANT NO.	JVIATION PROJ. NO.	DATE:
2013-HDN-01	2012.HDN.02	MARCH, 2017

SHEET NO.
12 of 16